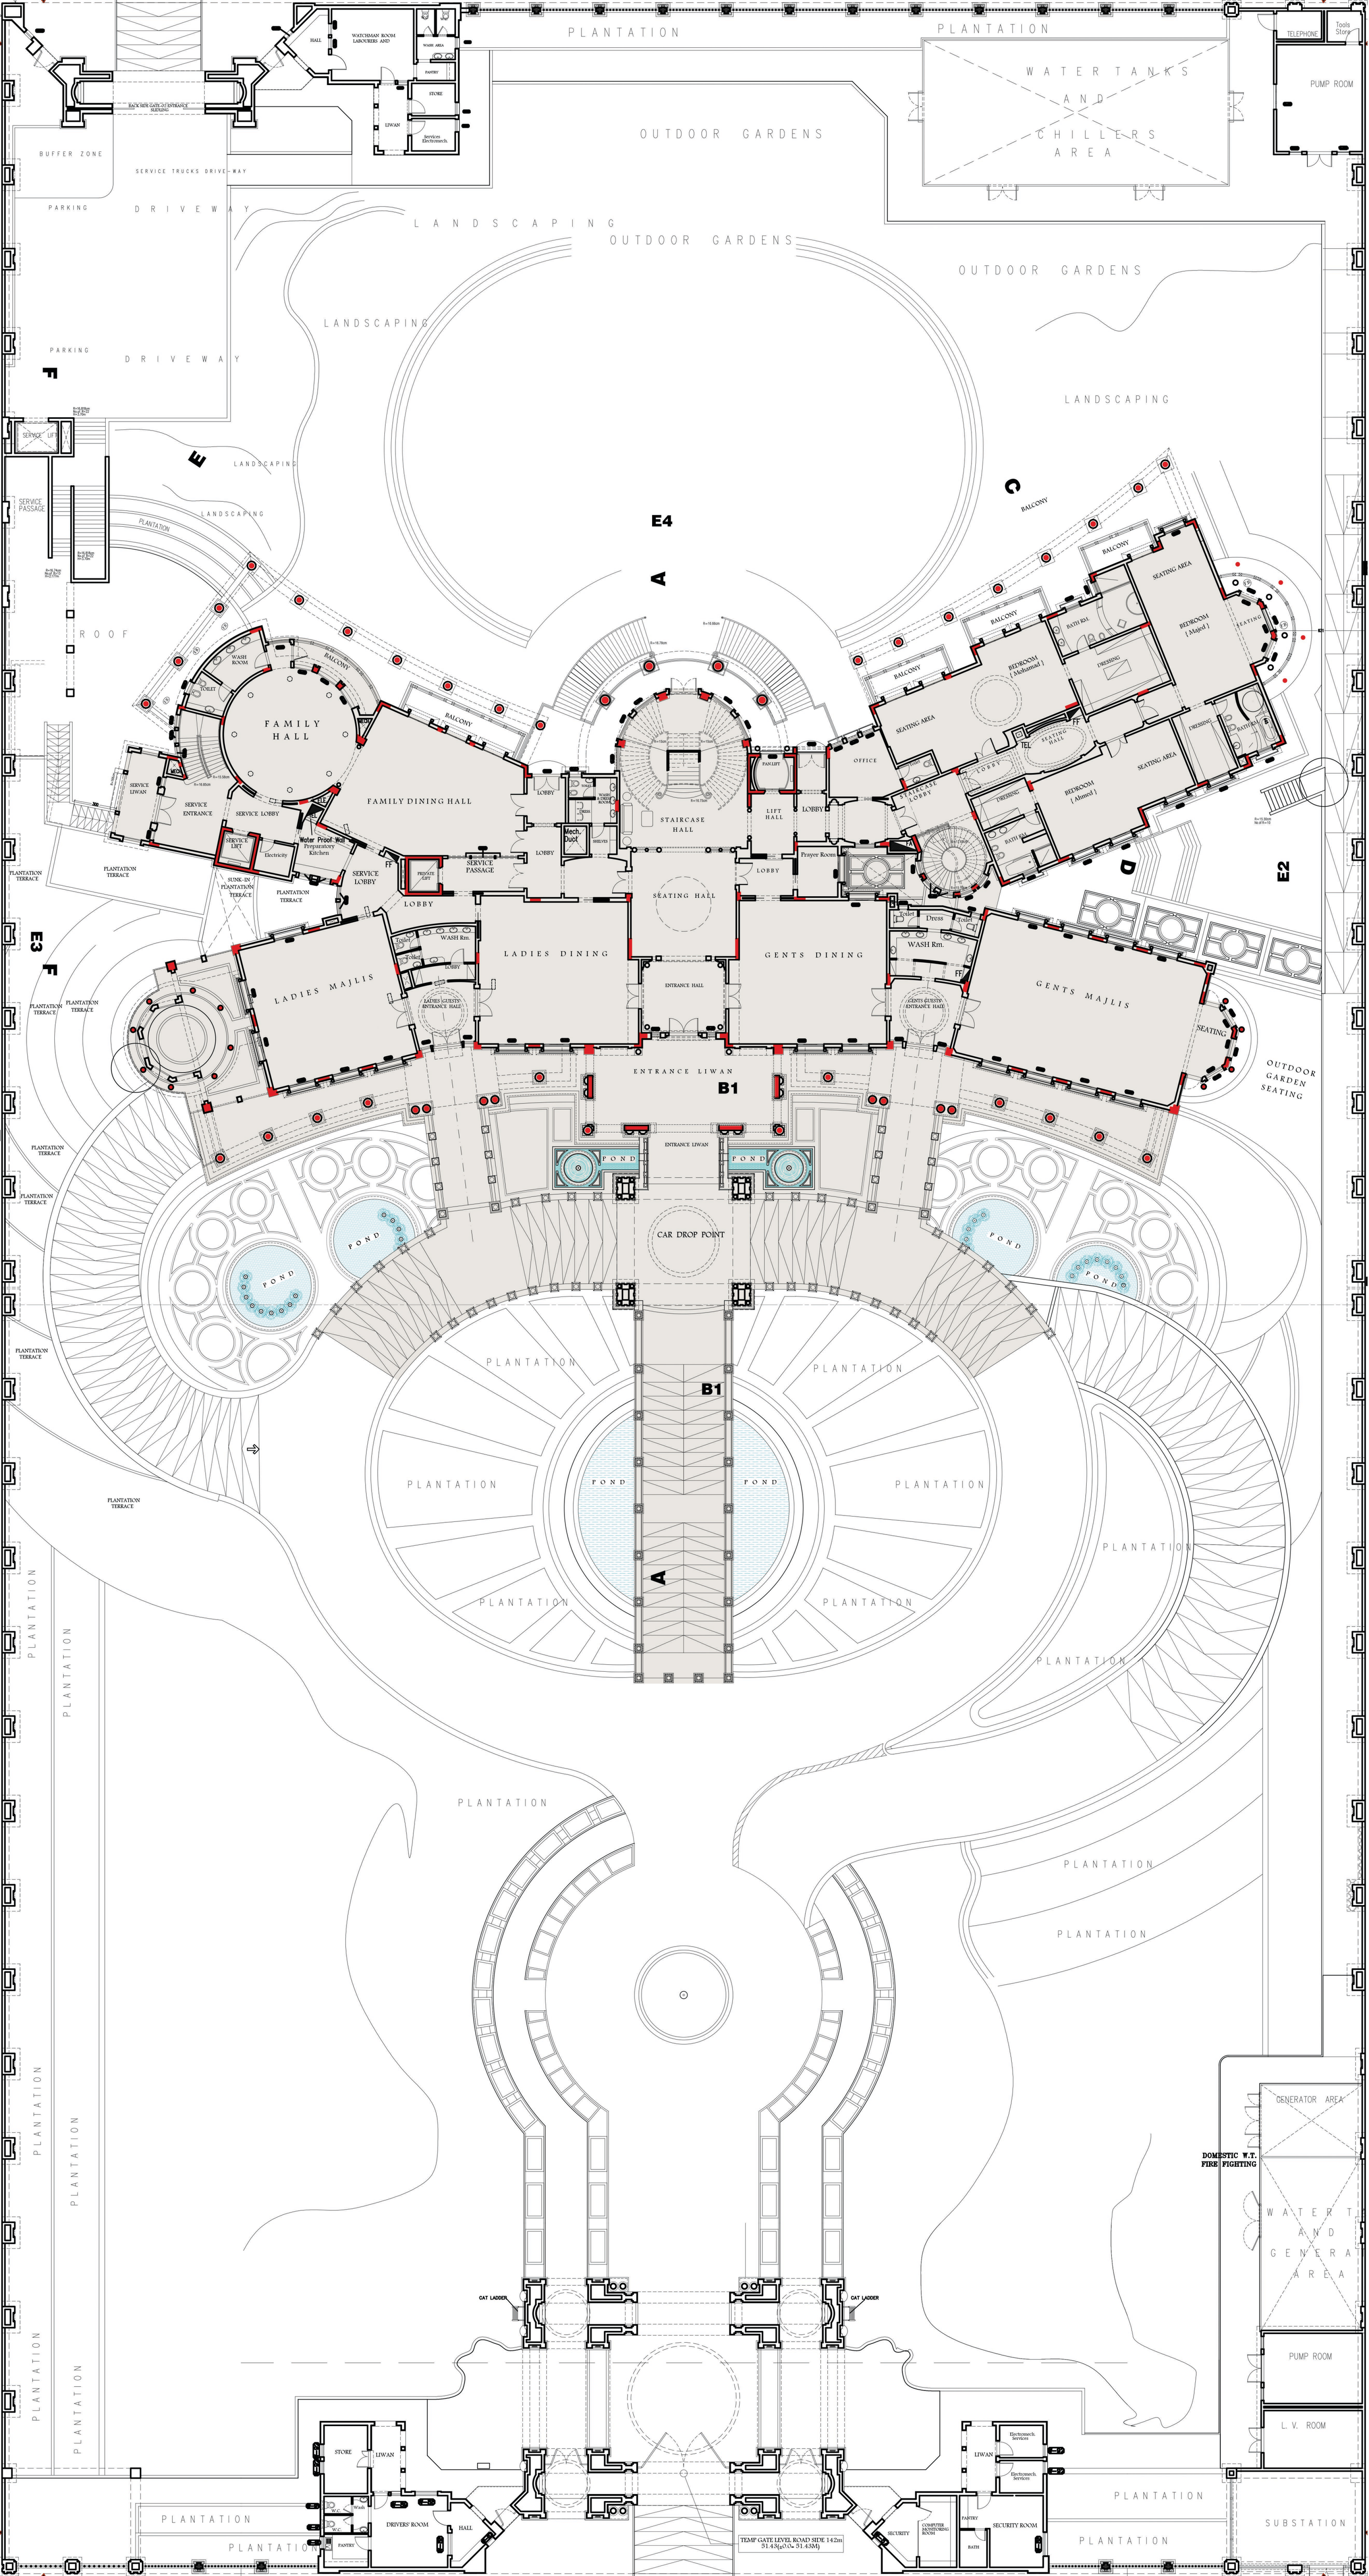
PLANTATION
WATER TANKS AND CHILLERS AREA
PUMP ROOM
OUTDOOR GARDENS
LANDSCAPING
BUFFER ZONE
SERVICE TRUCKS DRIVE-WAY
PARKING
DRIVEWAY
ROOF
FAMILY HALL
FAMILY DINING HALL
STAIRCASE HALL
SEATING HALL
LADIES DINING
GENTS DINING
LADIES MAJLIS
GENTS MAJLIS
ENTRANCE LIWAN
CAR DROP POINT
POND
OFFICE
SEATING AREA
BEDROOM (Majed)
BEDROOM (Alsaud)
BEDROOM (Alsaud)
OUTDOOR GARDEN SEATING
GENERATOR AREA
DOMESTIC W.T. FIRE FIGHTING
WATER T AND GENERA AREA
PUMP ROOM
L.V. ROOM
SUBSTATION
CAT LADDER
DRIVERS ROOM
SECURITY ROOM
TEMP GATE LEVEL ROAD SIDE 142m 31.43(g)(Ac 31.43M)